\\uk.wspgroup.com\central data\Projects\70084xxx\70084565 - Hornsea 3 - EBI Compounds\03 WIP\ST Building Structures\02 CAD-BIM Models\HOW03-WSP-00-XX-M3-S-000001.rvt 04/04/2022 11:13:45

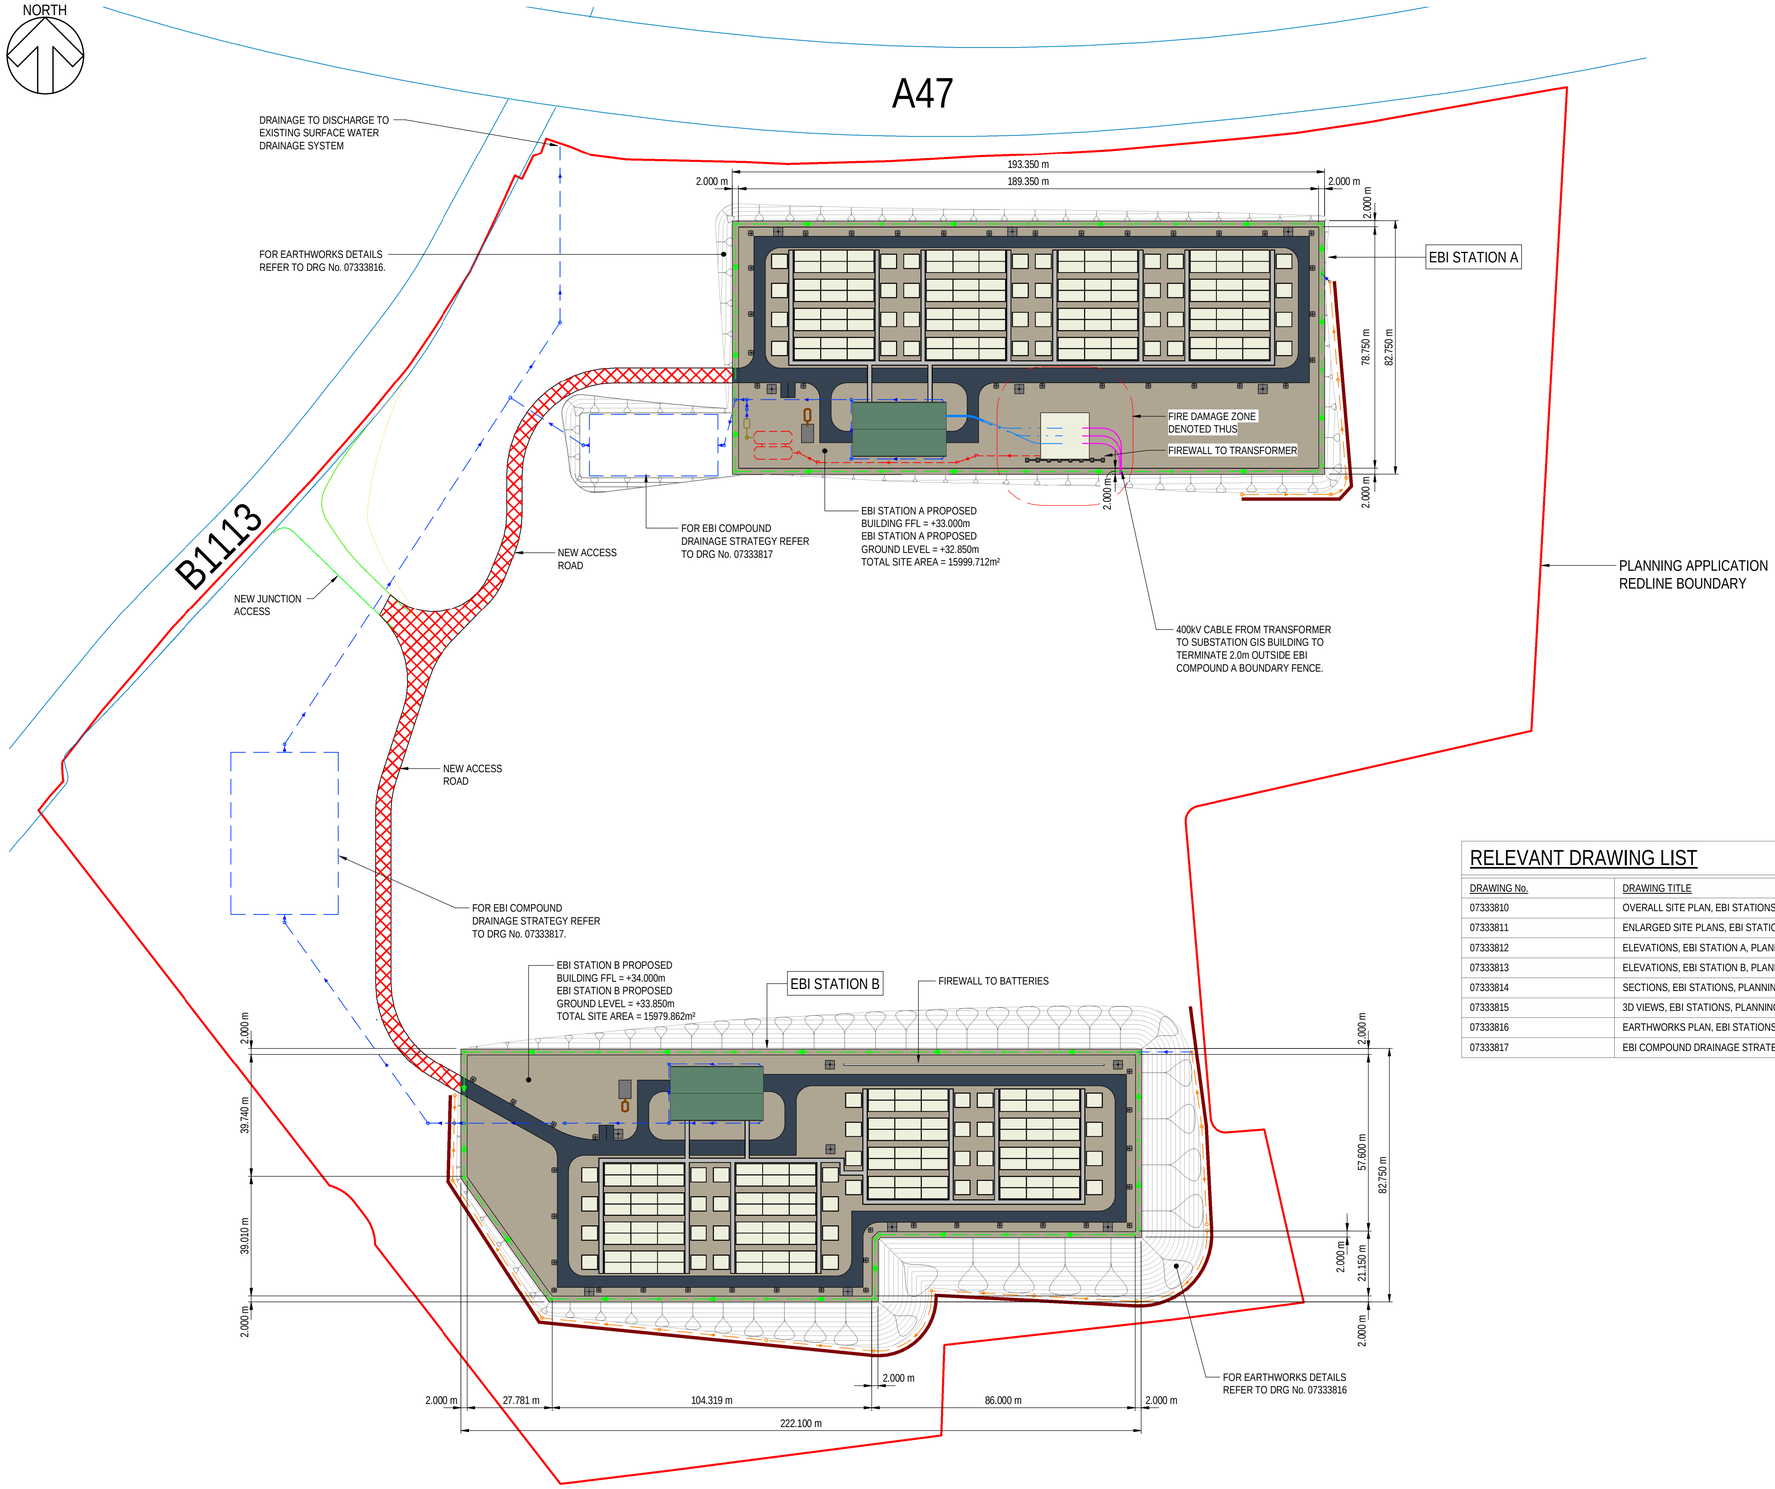

LEGEND:-

- DENOTES AREA OF STONE CHIPPINGS
- DENOTES AREA OF TARMAC ROADS
- DENOTES AREA OF REINFORCED CONCRETE ELEMENTS
- DENOTES AREA OF PRECAST CONCRETE ELEMENTS
- DENOTES 33kV SWITCHGEAR BUILDING
- DENOTES AREA OF ELECTRICAL EQUIPMENT
- DENOTES NEW ACCESS ROAD
- DENOTES HV CABLES
- DENOTES MV CABLES
- DENOTES FIREPOOL
- DENOTES OIL CONTAINMENT DRAINAGE
- DENOTES OILY WATER DRAINAGE
- DENOTES SURFACE WATER DRAINAGE
- DENOTES LAND DRAINAGE
- DENOTES GEOTECHNICAL CUT SLOPE DRAINAGE
- DENOTES RUNOFF BUND
- DENOTES PLANNING APPLICATION REDLINE BOUNDARY
- DENOTES EXISTING ROAD NETWORK

RELEVANT DRAWING LIST

DRAWING No.	DRAWING TITLE
07333810	OVERALL SITE PLAN, EBI STATIONS, PLANNING APPLICATION
07333811	ENLARGED SITE PLANS, EBI STATIONS, PLANNING APPLICATION
07333812	ELEVATIONS, EBI STATION A, PLANNING APPLICATION
07333813	ELEVATIONS, EBI STATION B, PLANNING APPLICATION
07333814	SECTIONS, EBI STATIONS, PLANNING APPLICATION
07333815	3D VIEWS, EBI STATIONS, PLANNING APPLICATION
07333816	EARTHWORKS PLAN, EBI STATIONS, PLANNING APPLICATION
07333817	EBI COMPOUND DRAINAGE STRATEGY, PLANNING APPLICATION

OVERALL SITE PLAN - EBI STATIONS

1 : 1000

0m 20m 40m 60m 80m 100m

VISUAL SCALE 1:1000 @ A1

REV	DATE	BY	DESCRIPTION	CHK	APP

DRAWING STATUS: ISSUED FOR PLANNING PURPOSES

Amber Court, William Armstrong Drive, Newcastle upon Tyne NE4 7YQ
Tel: +44 (0)191 298 1000
http://www.wsp.com

CLIENT: ØRSTED

ARCHITECT:

PROJECT: ØRSTED ENERGY BALANCING INFRASTUCTURE

TITLE: FIGURE 2.2: OVERALL SITE PLAN EBI STATIONS PLANNING APPLICATION

SCALE @ A1:	CHECKED:		APPROVED:
1:1000	HM		HM
PROJECT NUMBER:	DESIGNED:	DRAWN:	DATE:
70084565		PB	FEBRUARY 2022

ORSTED DOCUMENT NUMBER: 07333810 REV: A

© WSP UK Ltd

Last saved in Autodesk Revit 2020.