\\uk.wspgroup.com\central data\Projects\70084xxx\70084565 - Network 3 - EBI Compounds\03 WIP\ST Building Structures\02 CAD-BIM Models\HOW03-WSP-00-XX-M3-S-000001.rvt - 17/02/2022 14:21:27

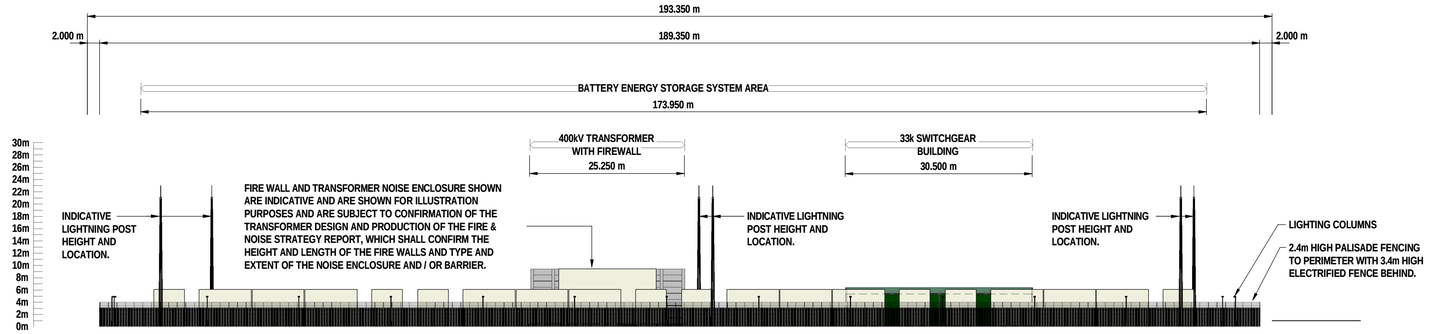

NORTH ELEVATION (EBI STATION A)

1 : 500

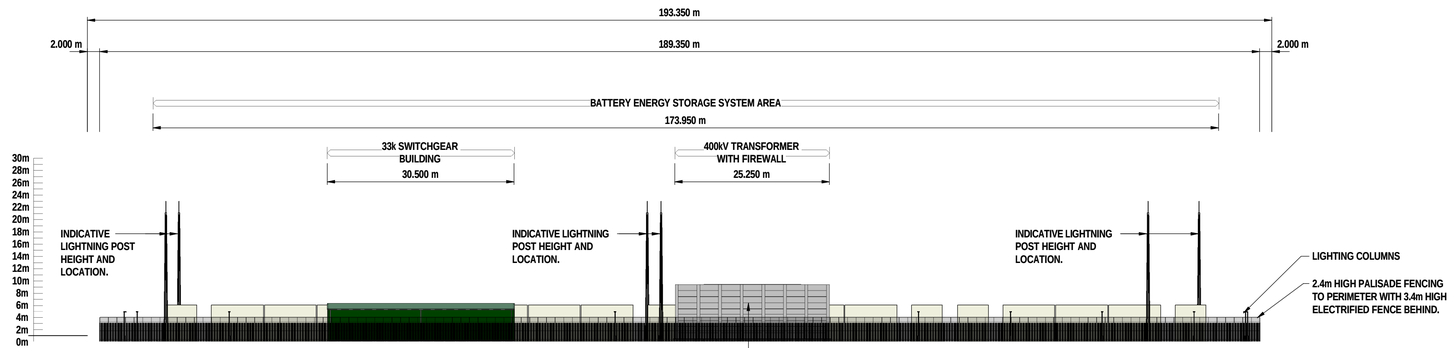

SOUTH ELEVATION (EBI STATION A)

1 : 500

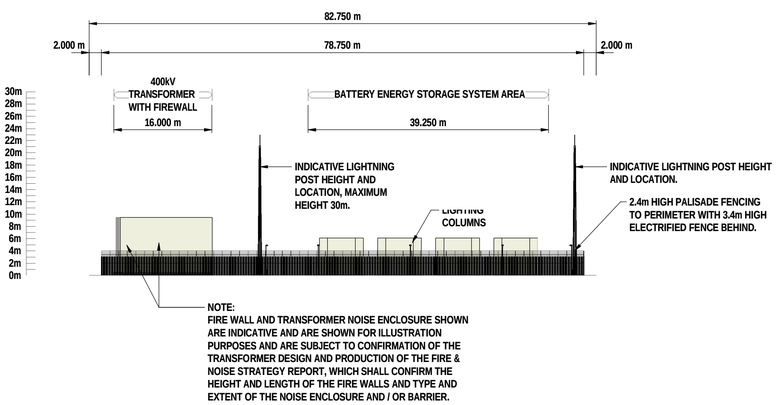

EAST ELEVATION (EBI STATION A)

1 : 500

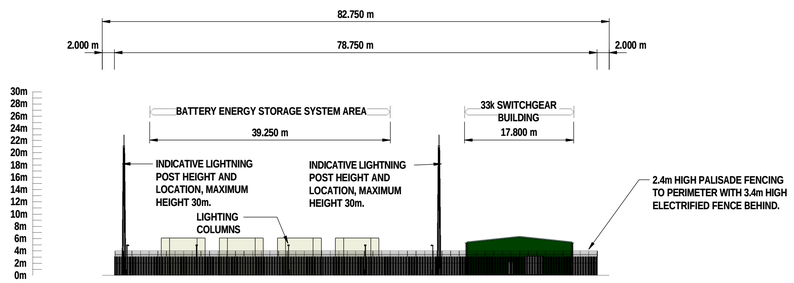

WEST ELEVATION (EBI STATION A)

1 : 500

RELEVANT DRAWING LIST

DRAWING No.	DRAWING TITLE
07333810	OVERALL SITE PLAN, EBI STATIONS, PLANNING APPLICATION
07333811	ENLARGED SITE PLANS, EBI STATIONS, PLANNING APPLICATION
07333812	ELEVATIONS, EBI STATION A, PLANNING APPLICATION
07333813	ELEVATIONS, EBI STATION B, PLANNING APPLICATION
07333814	SECTIONS, EBI STATIONS, PLANNING APPLICATION
07333815	3D VIEWS, EBI STATIONS, PLANNING APPLICATION
07333816	EARTHWORKS PLAN, EBI STATIONS, PLANNING APPLICATION
07333817	EBI COMPOUND DRAINAGE STRATEGY, PLANNING APPLICATION

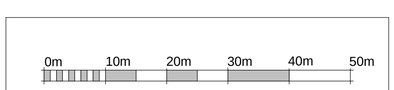

REV	DATE	BY	DESCRIPTION	CHK	APP

DRAWING STATUS:
ISSUED FOR PLANNING PURPOSES

wsp
Amber Court, William Armstrong Drive, Newcastle upon Tyne NE4 7YQ
Tel: +44 (0)191 298 1000
http://www.wsp.com

CLIENT:
ØRSTED

ARCHITECT:

PROJECT:
ØRSTED ENERGY BALANCING INFRASTUCTURE

TITLE:
ELEVATIONS EBI STATION A PLANNING APPLICATION

SCALE @ A1:	CHECKED:		APPROVED:
1:500	HM		HM
PROJECT NUMBER:	DESIGNED:	DRAWN:	DATE:
70084565		PB	FEBRUARY 2022

ORSTED DOCUMENT NUMBER	REV:
07333812	A

© WSP UK Ltd

Last Saved in Autodesk Revit 2020